
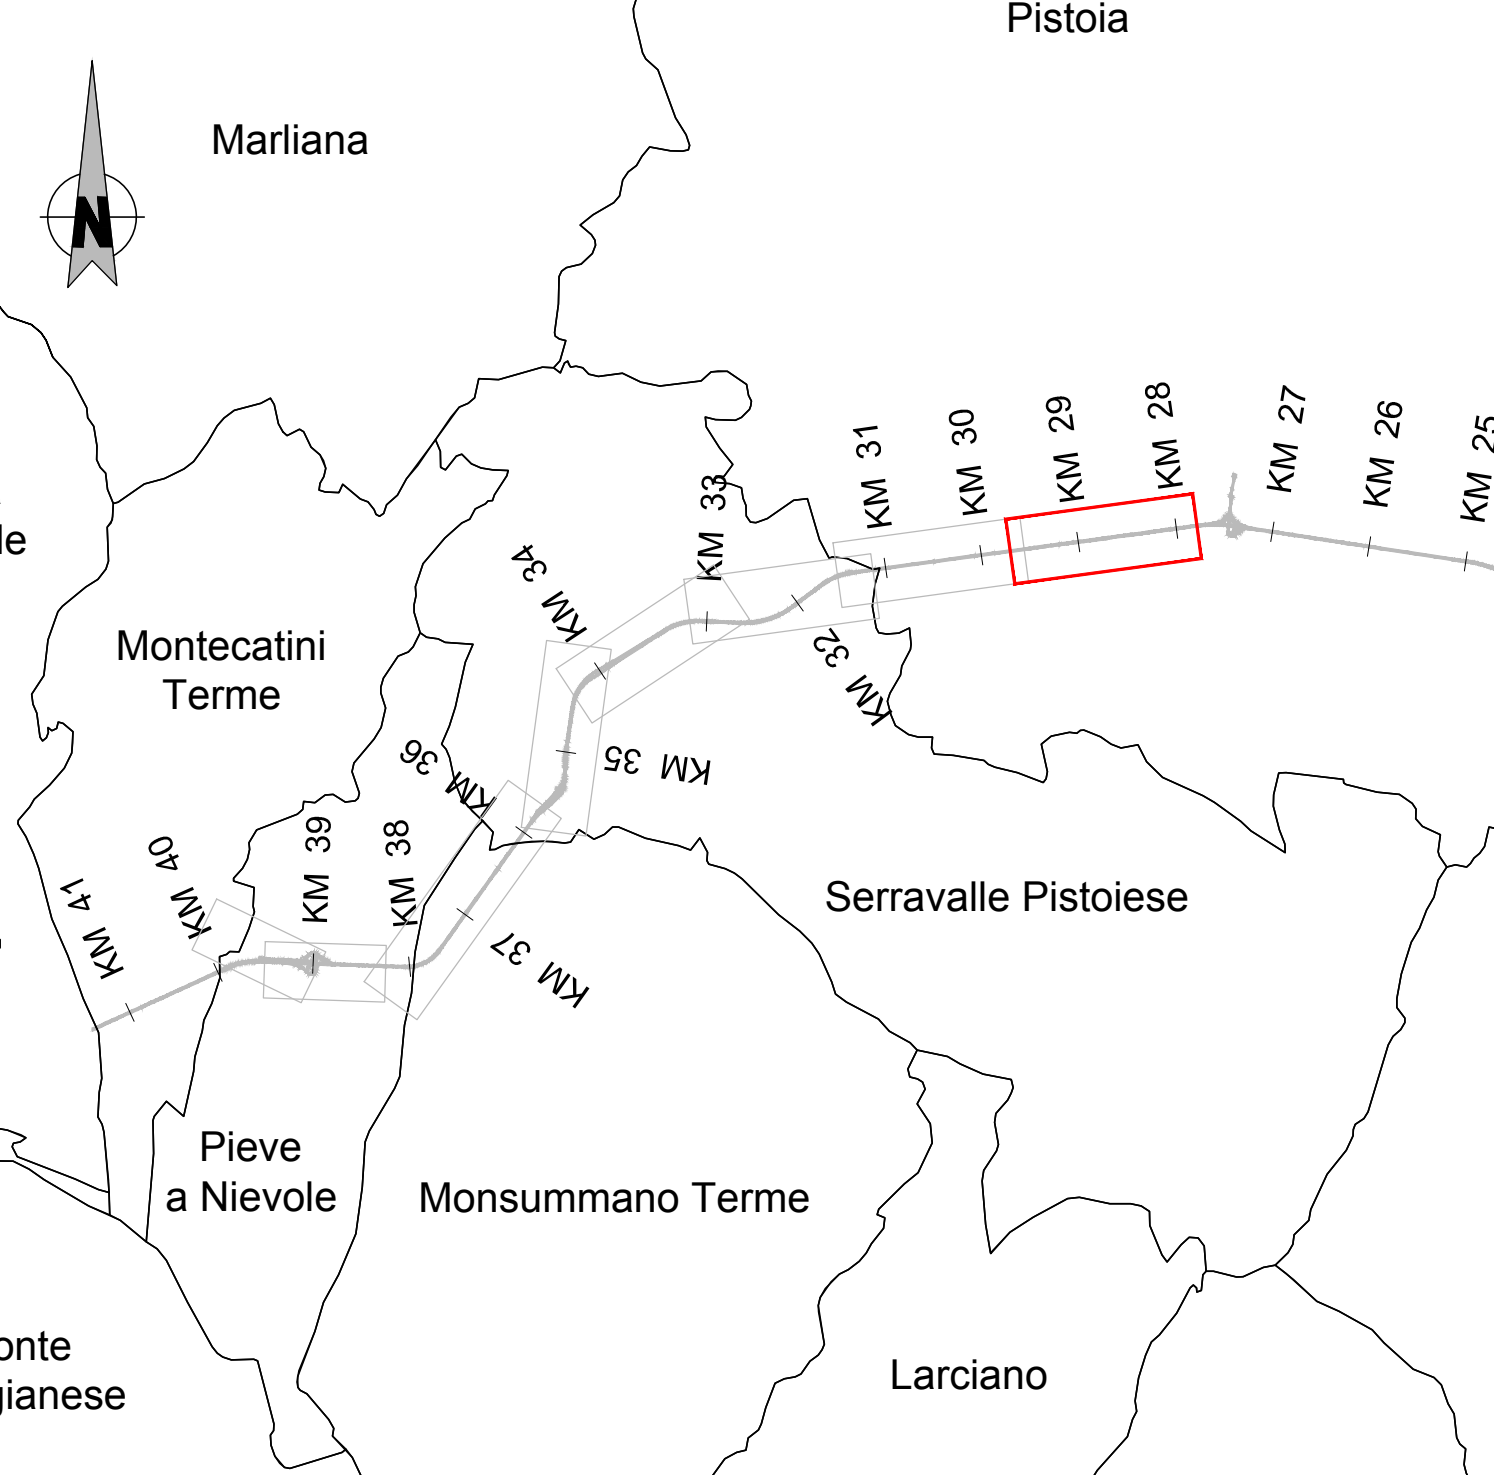


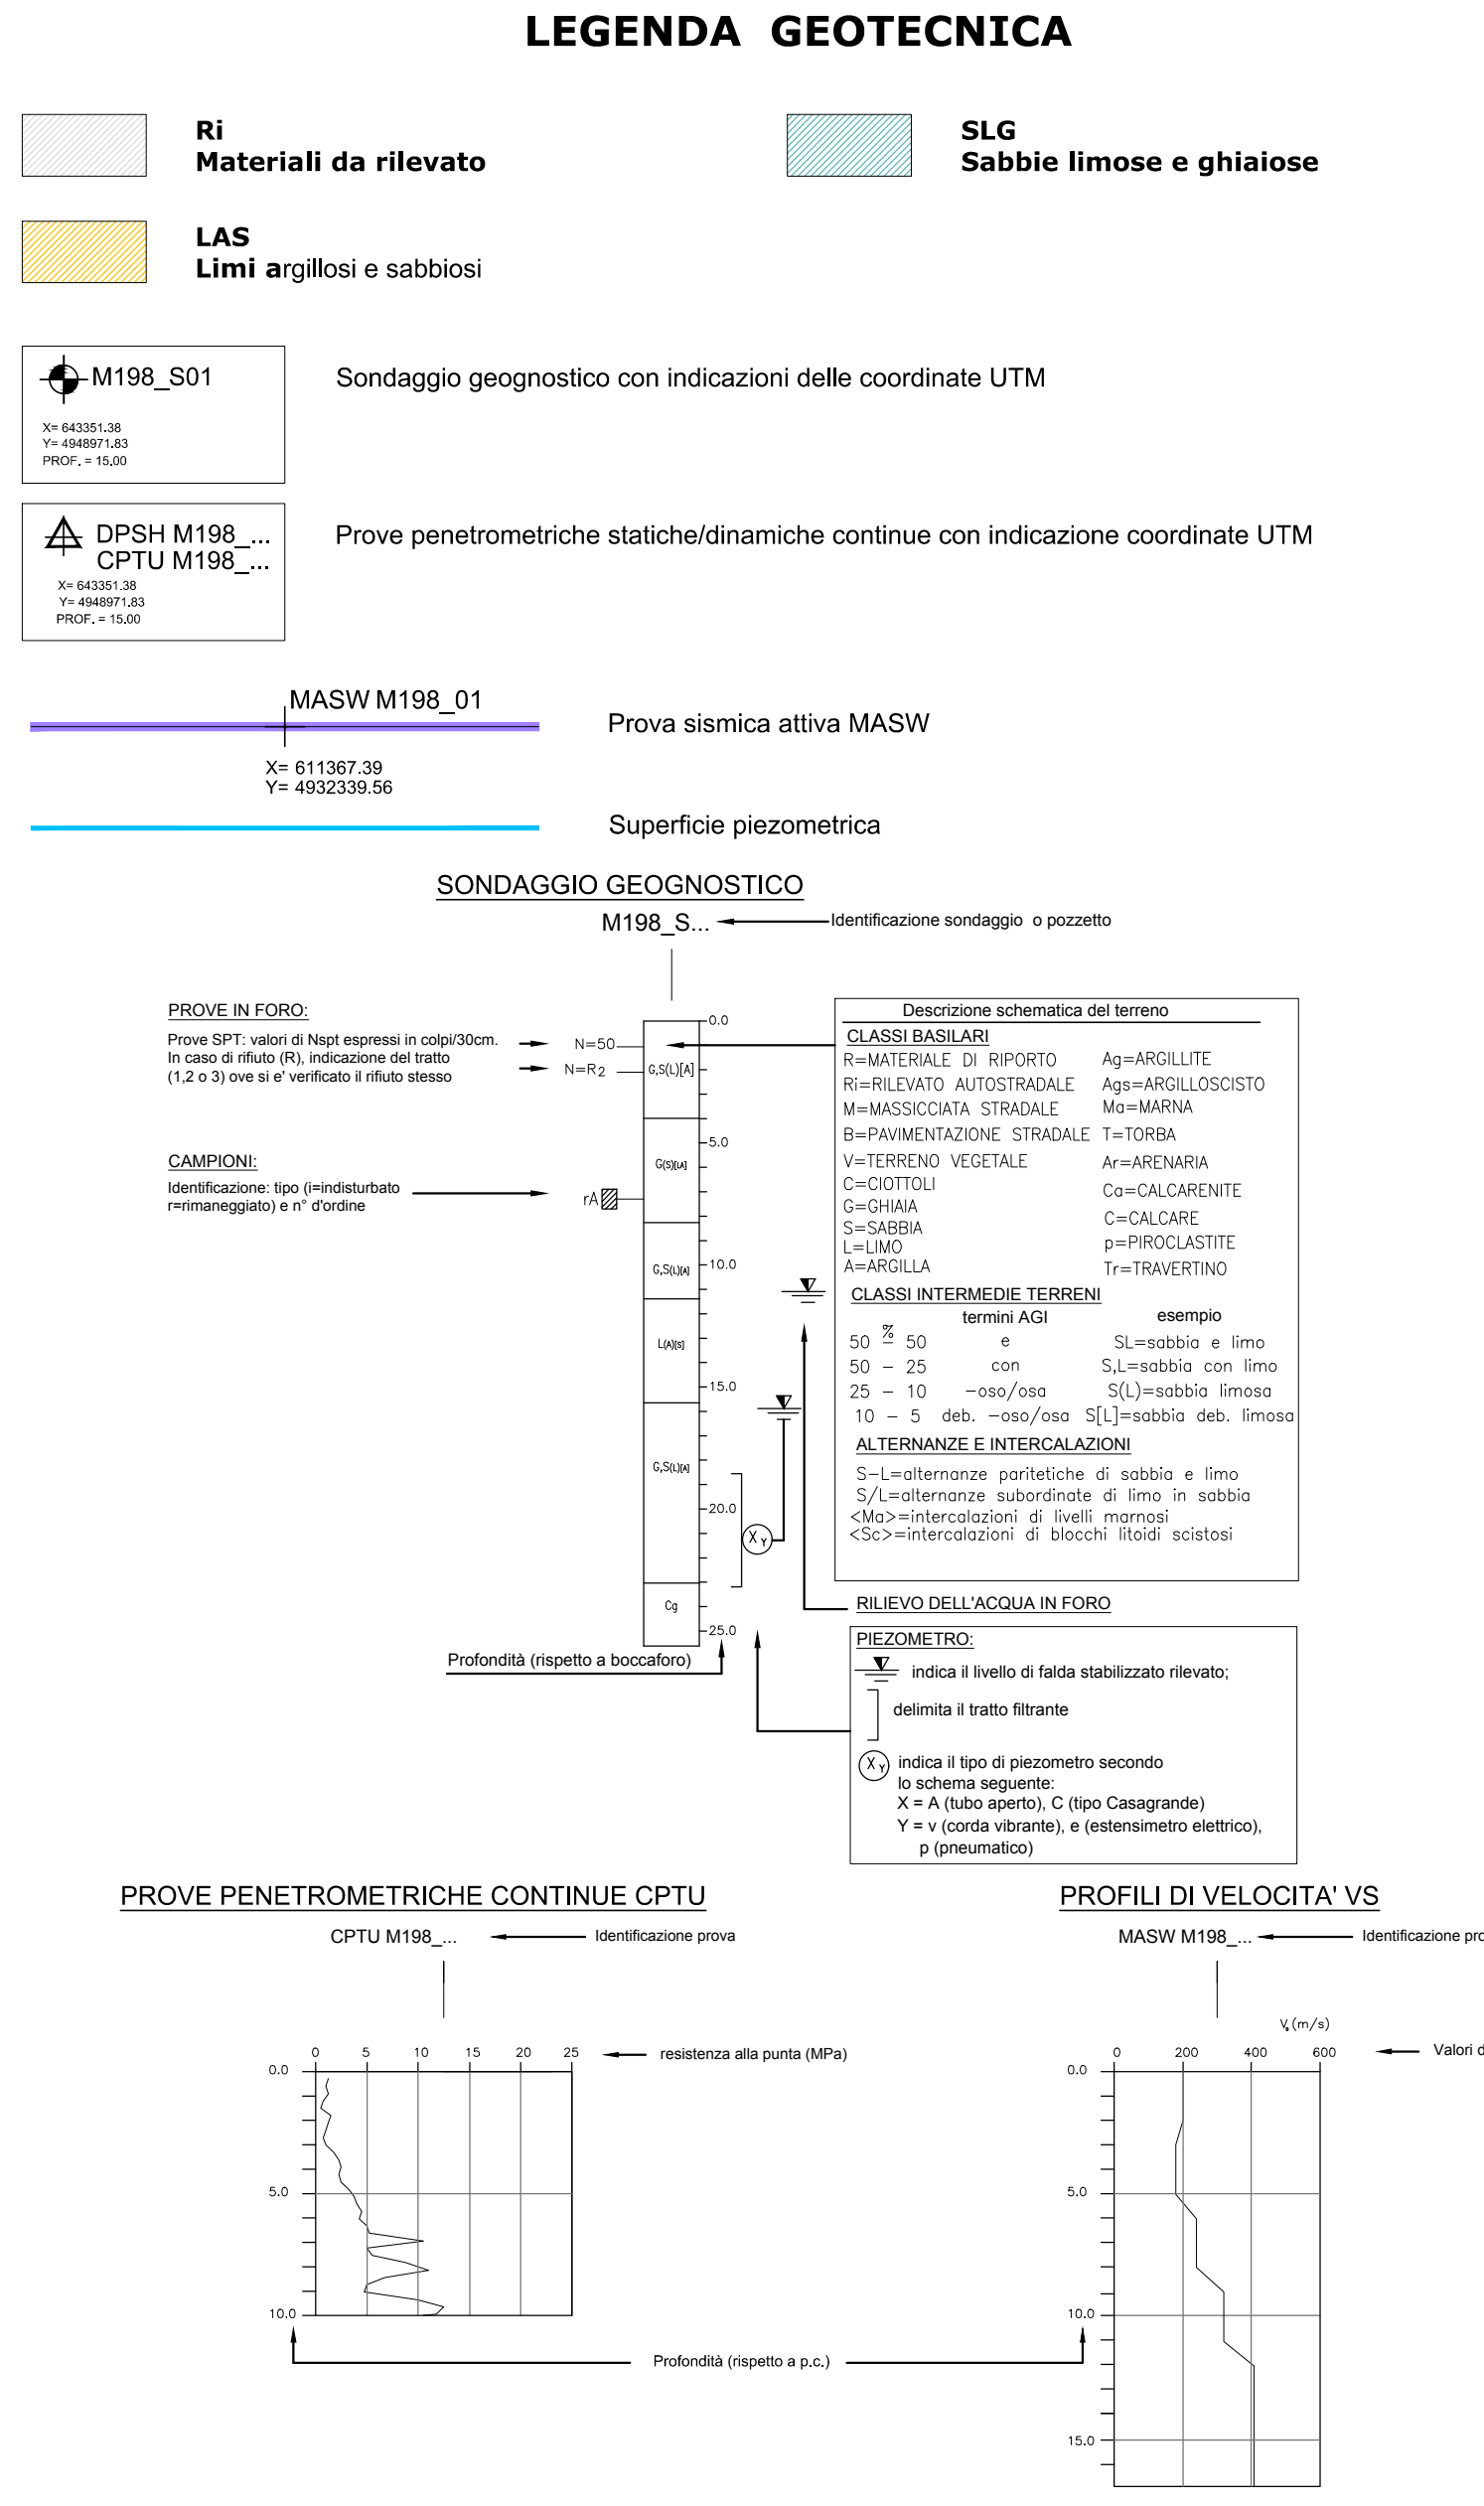

Scala altezze 1: 200																																					
Scala lunghezze 1: 2000																																					
Q.R. = 50,00 m s.l.m.																																					
SEZIONI		3	4	5	6	7	8	9	10	11	12	13	14	15	16	17	18	19	20	21	22	23	24	25	26	27	28	29	30	31	32	33	34	35	36		
DISTANZE PARZIALI			50,00	50,00	50,00	50,00	50,00	50,00	50,00	50,00	50,00	50,00	50,00	50,00	50,00	50,00	50,00	50,00	50,00	50,00	50,00	50,00	50,00	50,00	50,00	50,00	50,00	50,00	50,00	50,00	50,00	50,00	50,00	50,00	50,00		
DISTANZE PROGRESSIVE		100,00	150,00	200,00	250,00	300,00	350,00	400,00	450,00	500,00	550,00	600,00	650,00	700,00	750,00	800,00	850,00	900,00	950,00	1000,00	1050,00	1100,00	1150,00	1200,00	1250,00	1300,00	1350,00	1400,00	1450,00	1500,00	1550,00	1600,00	1650,00	1700,00	1750,00		
QUOTE CORSIA DI MARCIA DIR.OVEST		62,84	62,44	62,05	61,65	61,25	60,85	60,45	60,28	60,13	59,98	59,83	59,68	59,53	59,40	59,41	59,42	59,43	59,44	59,45	59,46	59,47	59,47	59,47	59,48	59,49	59,50	59,50	59,51	59,55	59,61	59,67	59,73	59,80	59,86	59,92	
ETOMETRICHE		28+000	28+100		28+200		28+300		28+400		28+500		28+600		28+700		28+800		28+900		29+000		29+100		29+200		29+300		29+400		29+500		29+600		29		